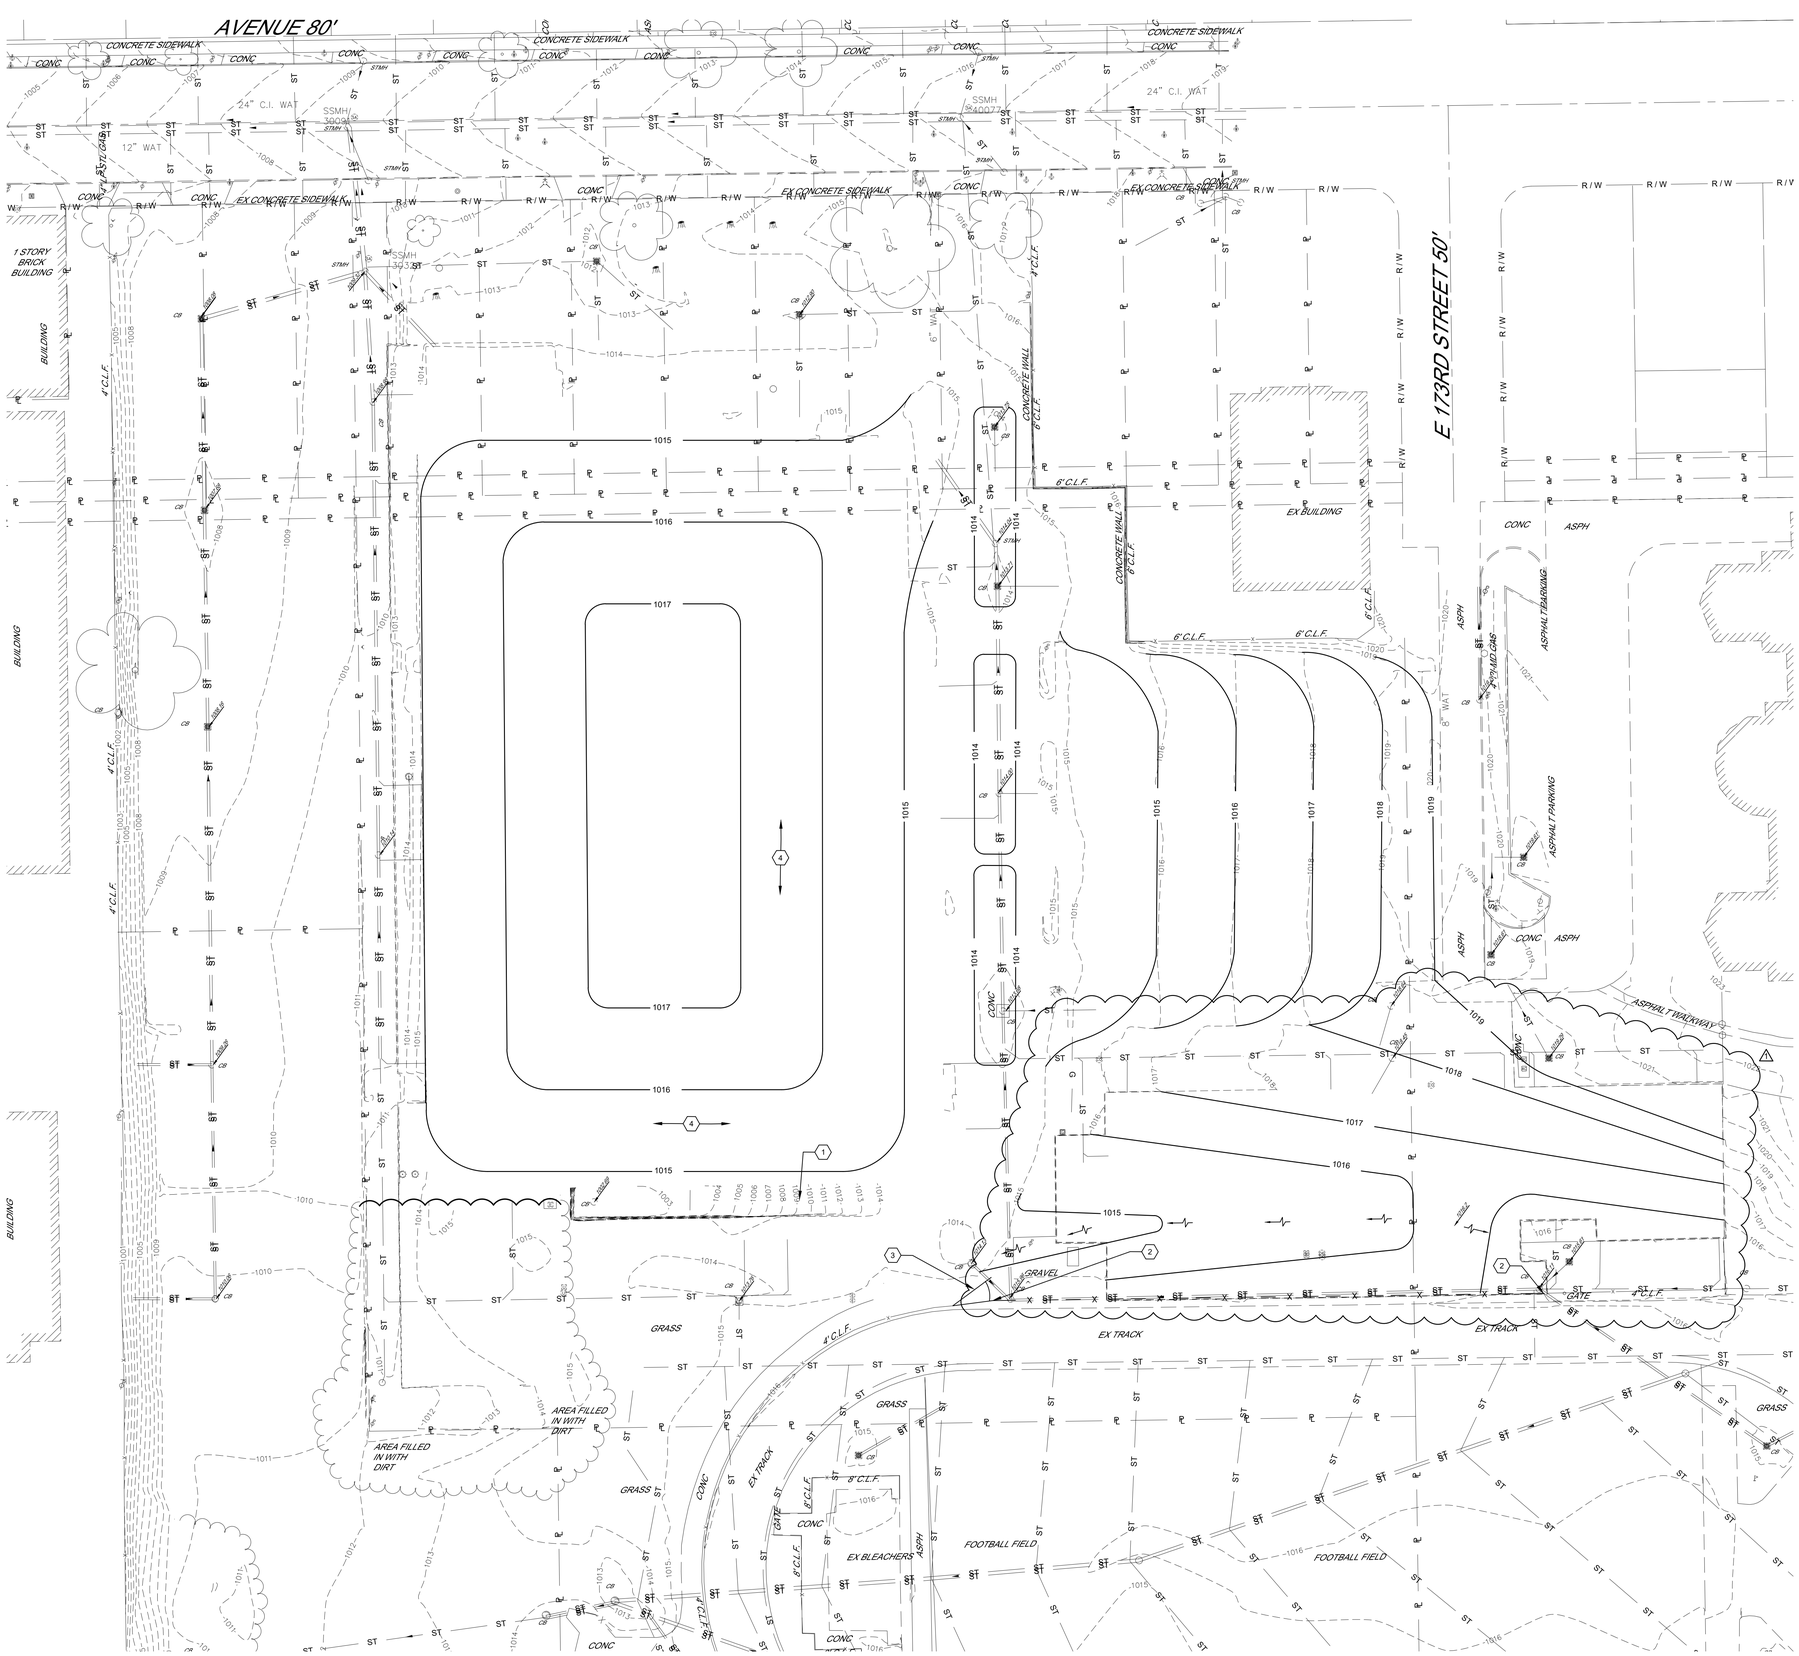

SCALE: 1" = 30'-0"

0 15' 30' 60'

FULL SIZE SHEET (30"x42")

LEGEND

(628.50) / (628.00)	PROPOSED TOP OF CURB ELEVATION / PROPOSED BOTTOM OF CURB ELEVATION
(628.00)	PROPOSED SPOT ELEVATION
627.50 / 627.00	EXISTING TOP OF CURB ELEVATION / EXISTING BOTTOM OF CURB ELEVATION
627.50	EXISTING ELEVATION

(X) GRADING AND DRAINAGE PLAN NOTES

1. FILL IN OLD RAMP
2. BEGIN NEW FENCE, END FENCE. FENCE TO MATCH EXISTING FIELD FENCE
3. INSTALL 4' WIDE GATE
4. SEE DEMO PLAN FOR BASEMENT OUTLINE

SITE RESTORATION NOTE

CONTRACTOR SHALL FINE GRADE, SEED AND MULCH ALL DISTURBED AREAS PER THE PROJECT'S GRADING AND TURFS & LAWNS SPECIFICATIONS. CONTRACTOR IS RESPONSIBLE FOR MAINTAINING GRASS PER THE PROJECT SPECIFICATIONS TO PROMOTE AND ESTABLISH A NEW LAWN THAT IS TO THE SATISFACTION OF THE OWNER.

N

KEY PLAN

STATE OF OHIO
CHRISTOPHER J. BEDNAR
E-68297
REGISTERED
PROFESSIONAL ENGINEER

11/7/2022

tda
thendesign architecture

JFK HIGH SCHOOL - DEMOLITION
CLEVELAND METROPOLITAN SCHOOL DISTRICT

17100 HARVARD AVE.
CLEVELAND, OH 44128

no.	description	date
1	ADDENDUM #1	2/1/2023

Sheet Revisions

no.	description	date
01		

Project Issues

design and construction documents as instruments of service are given to the owner for use in the performance of the architectural project for which thendesign prepared the documents for purposes other than the specific project named herein is prohibited without written consent of thendesign architecture ltd.

sheet name:
GRADING AND DRAINAGE PLAN

drawn by: AJM

checked by: CJB

sheet number: C102

job number: 00000